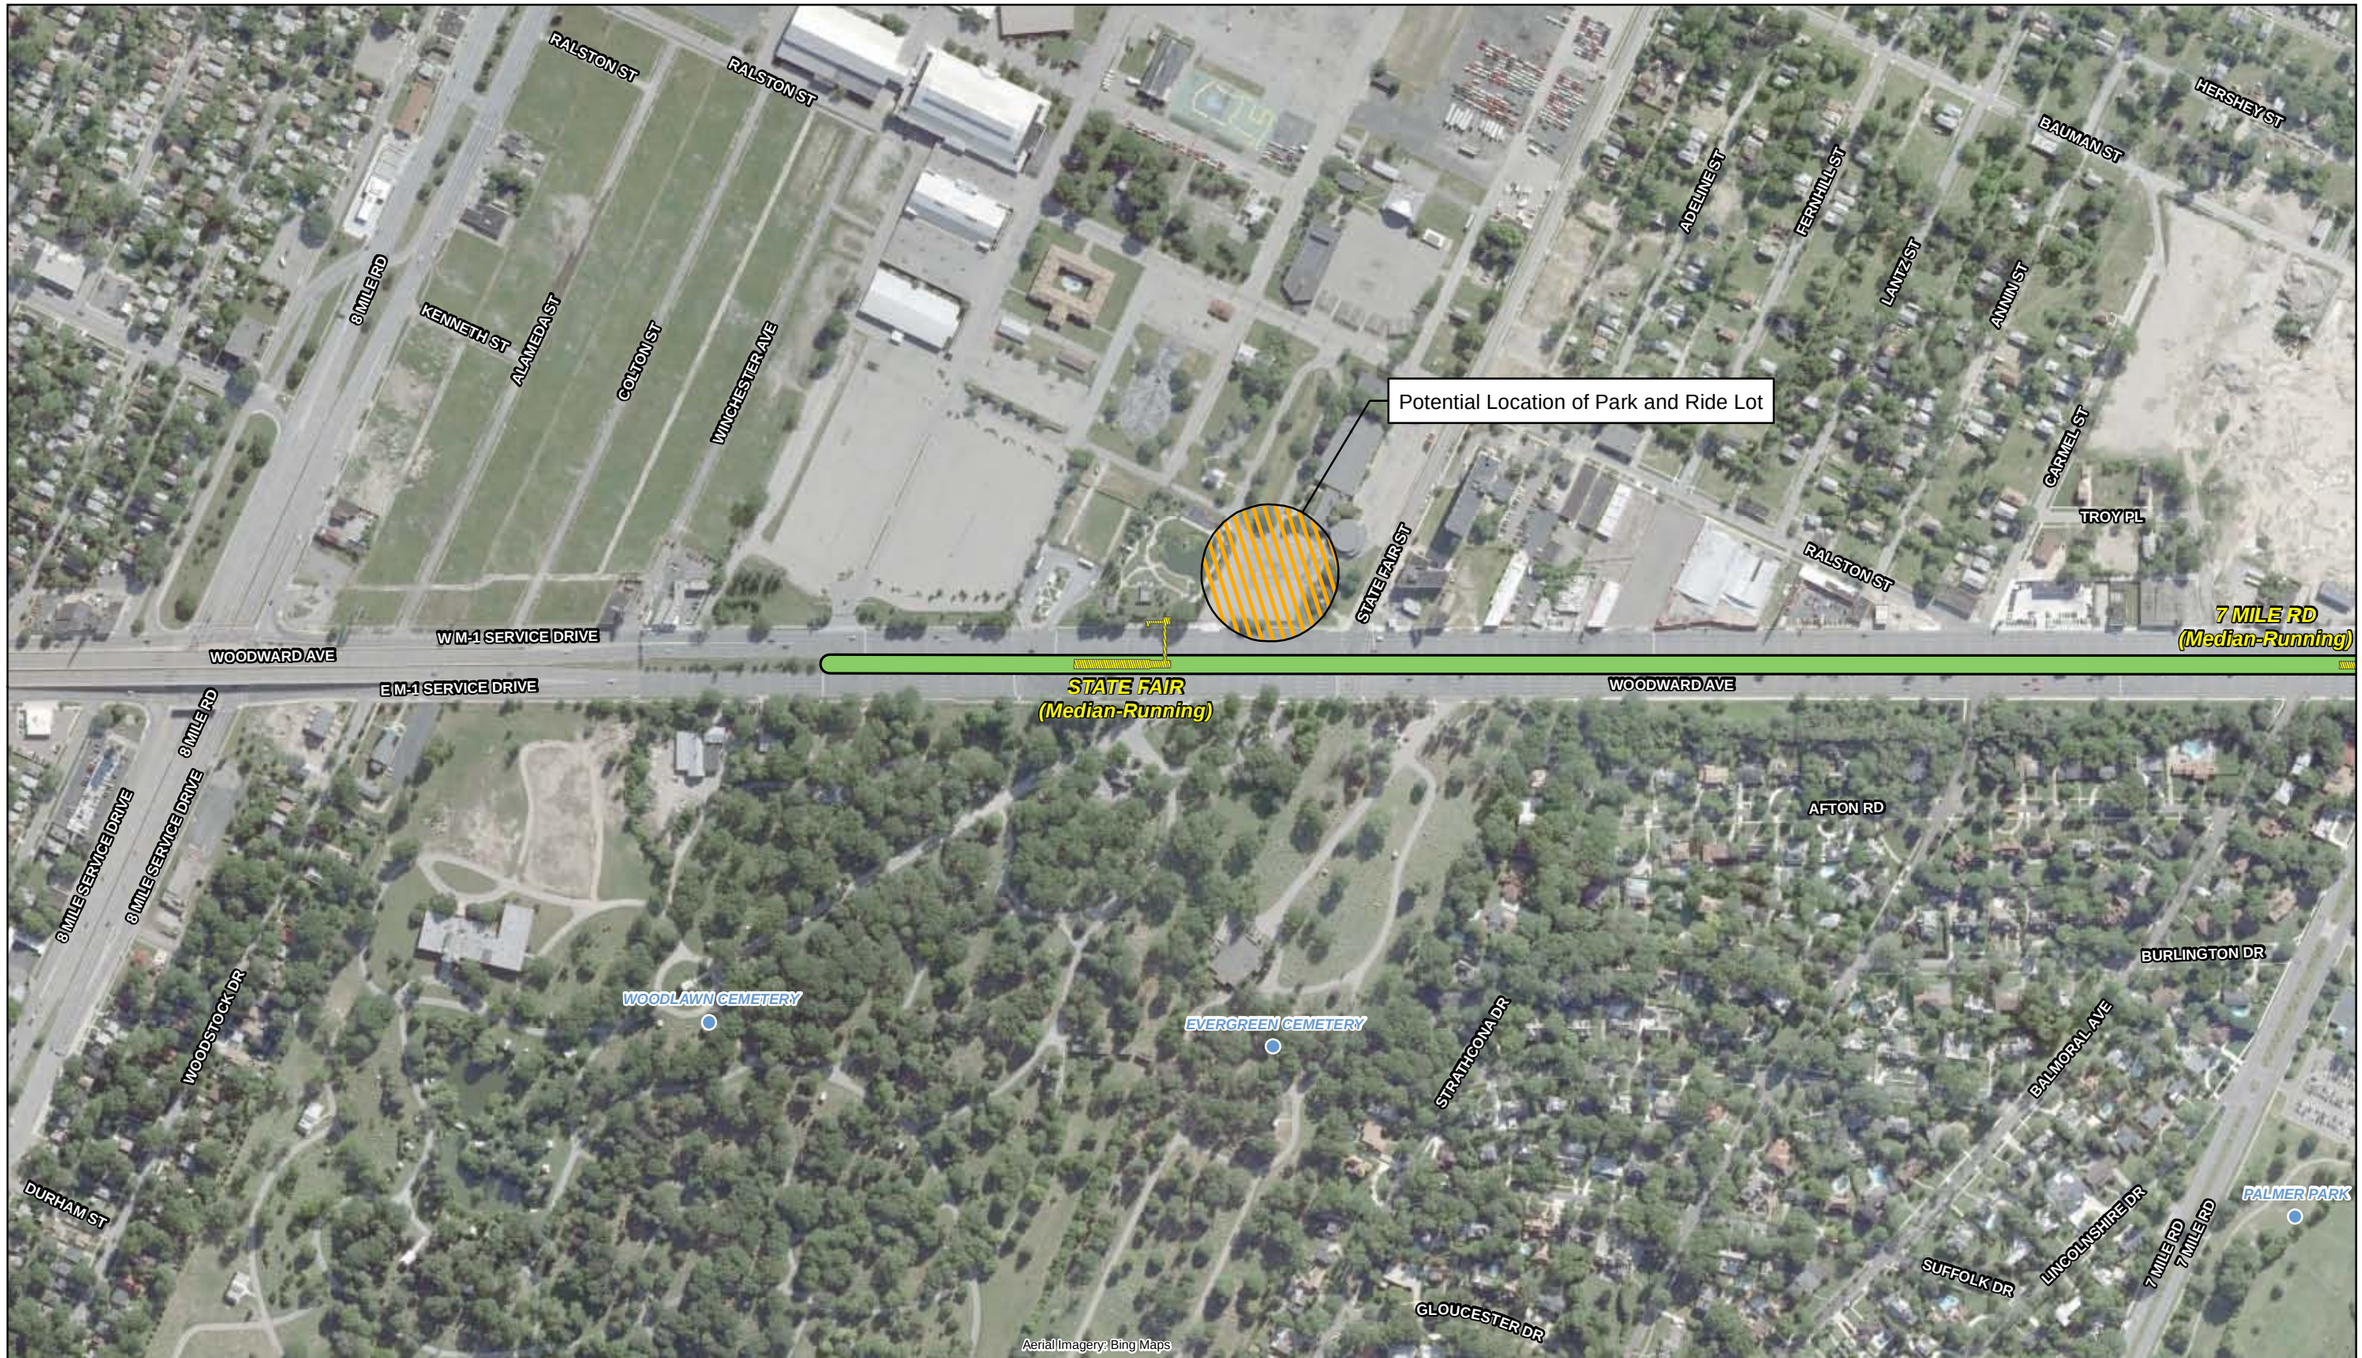

U.S. Department of Transportation
Federal Transit Administration

WOODWARD LIGHT RAIL

1 INCH = 400 FEET

0 500 1,000 Feet

Alignment

Station

Woodward Avenue
Light Rail Transit Project
July 2010

Sheet 8 of 8: 7 Mile Road to 8 Mile Road